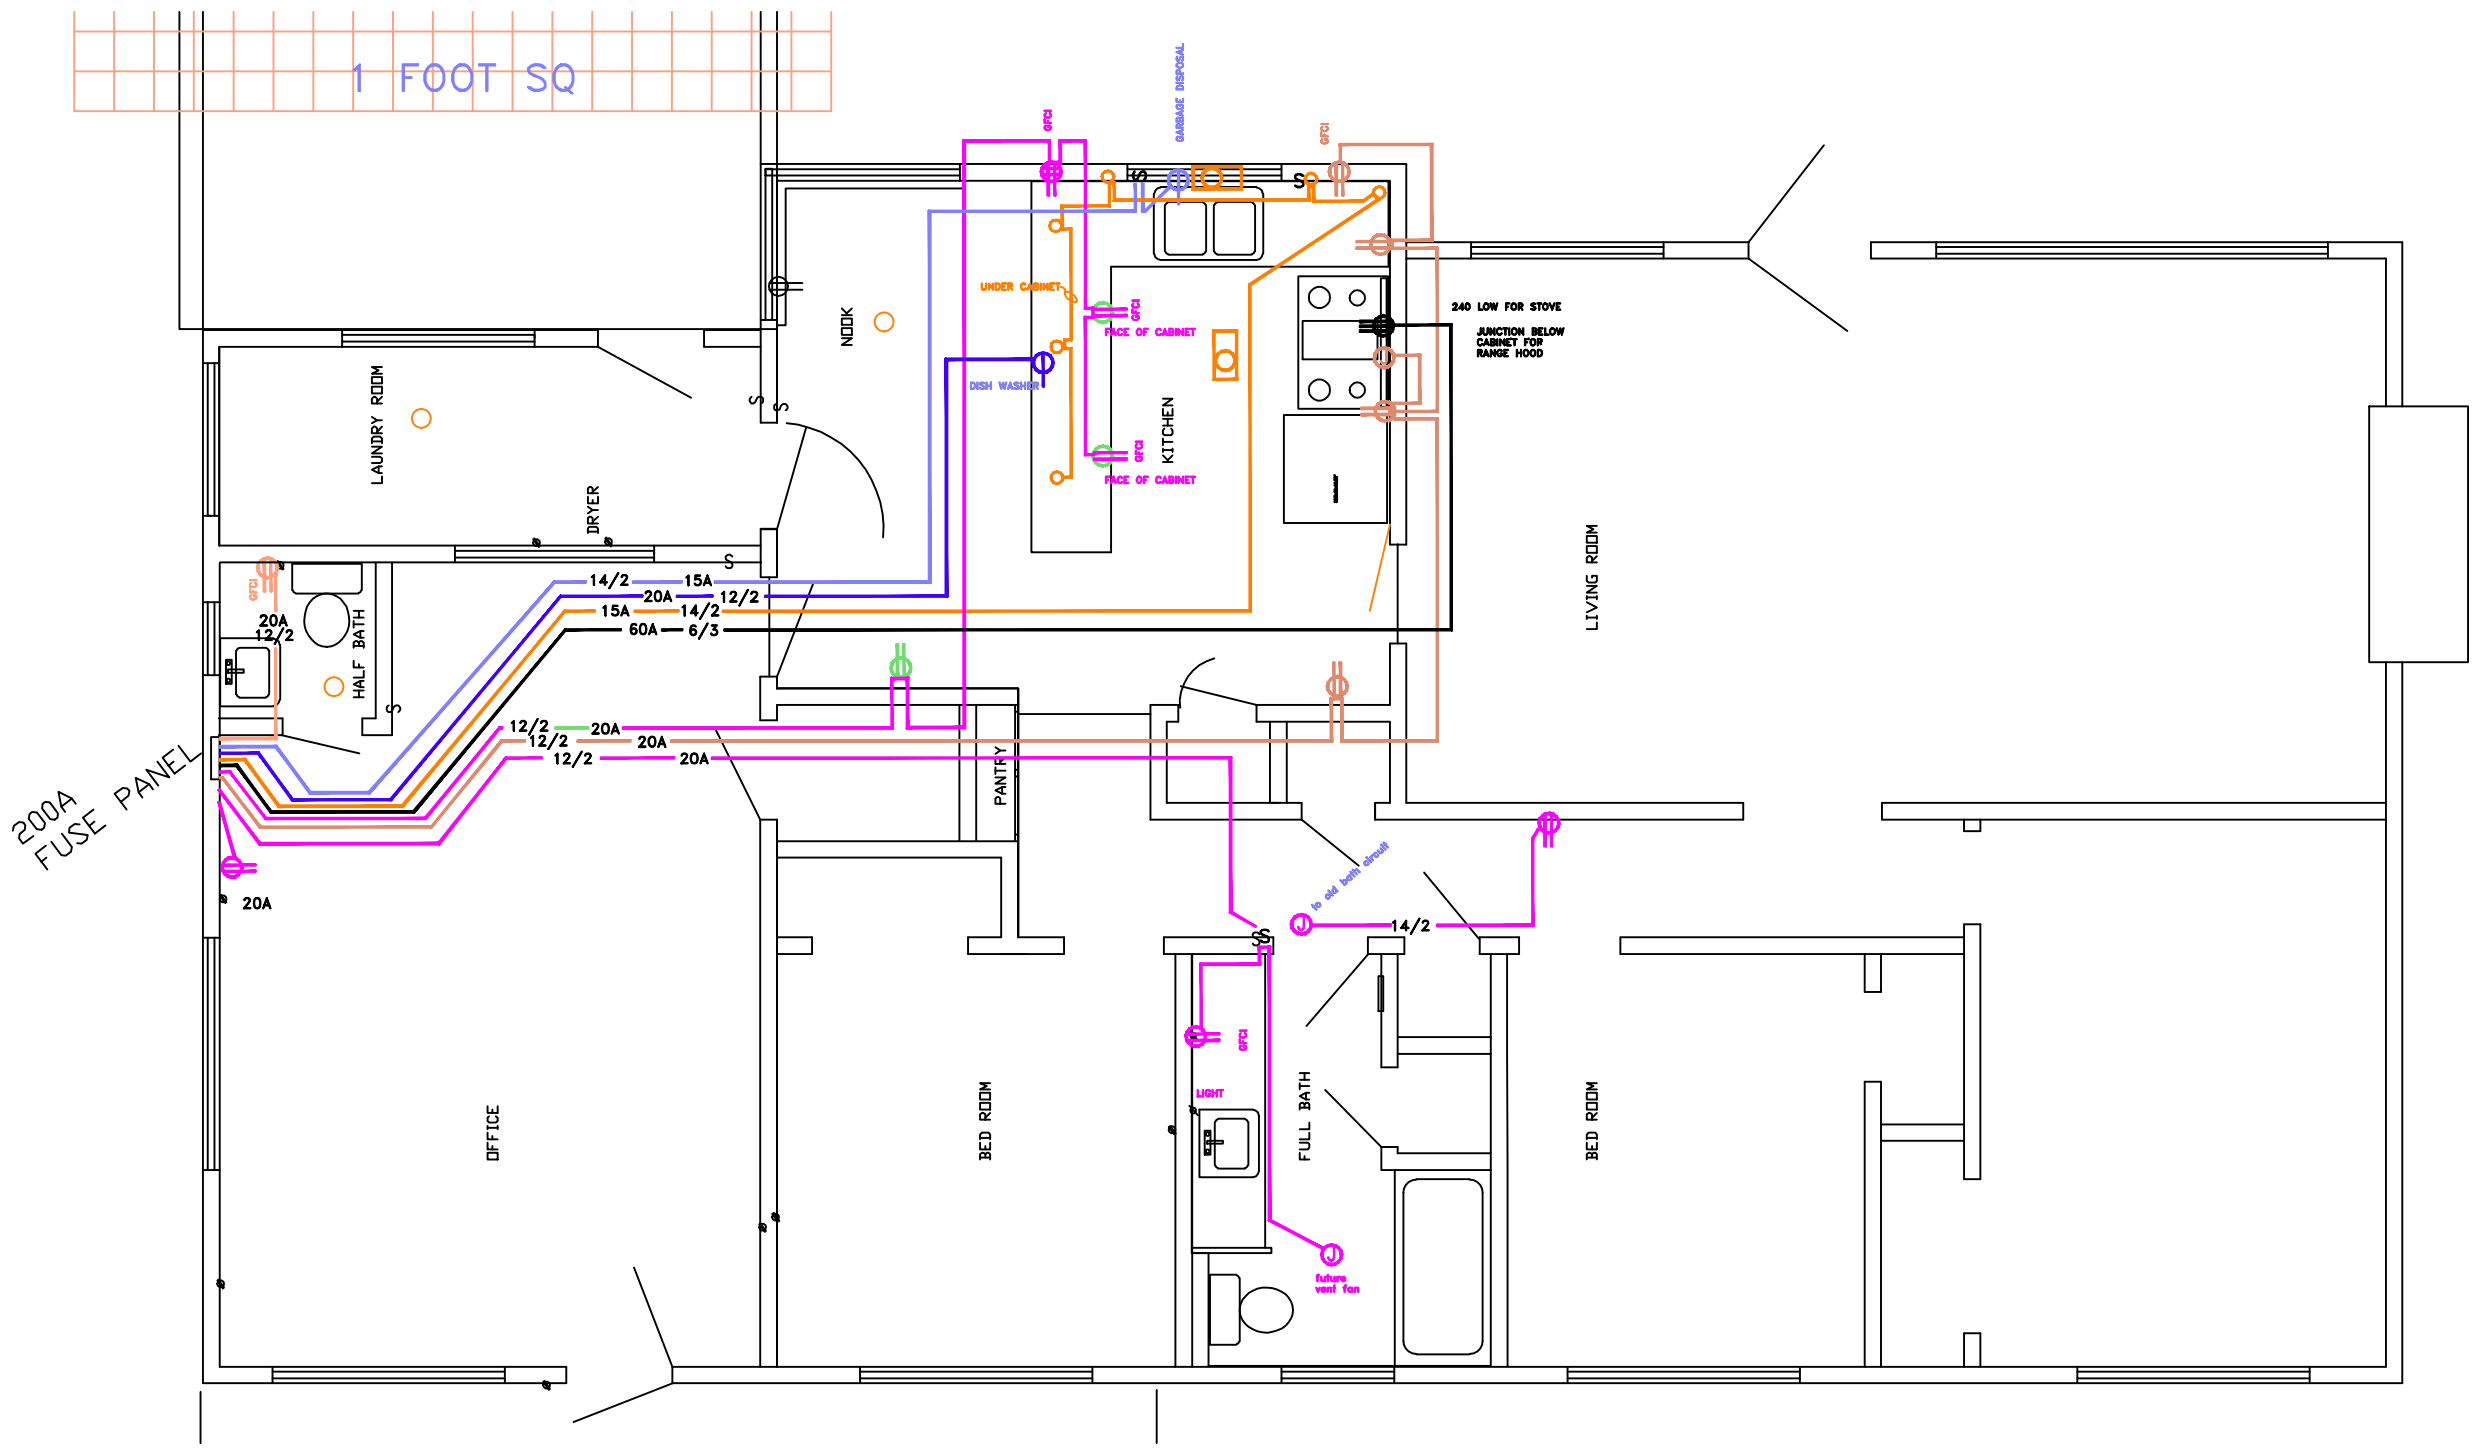
1 FOOT SQ
200A FUSE PANEL
LAUNDRY ROOM
DRYER
HALF BATH
NOOK
KITCHEN
UNDER CABINET
FACE OF CABINET
DISH WASHER
GARBAGE DISPOSAL
240 LOW FOR STOVE
JUNCTION BELOW CABINET FOR RANGE HOOD
LIVING ROOM
PANTRY
OFFICE
BED ROOM
FULL BATH
LIGHT
to old bath draft
future vent fan
GFCI
14/2 — 15A
20A — 12/2
15A — 14/2
60A — 6/3
12/2 — 20A
12/2 — 20A
12/2 — 20A
20A
12/2
20A
14/2